
Disposition Plan


RICS DM HALL

Address: Land South of Achnamara, Lochgilphead, PA31

Coordinates at centre of plan - E:177708, N:686786 - NR777867

Area outlined red = 2006m²

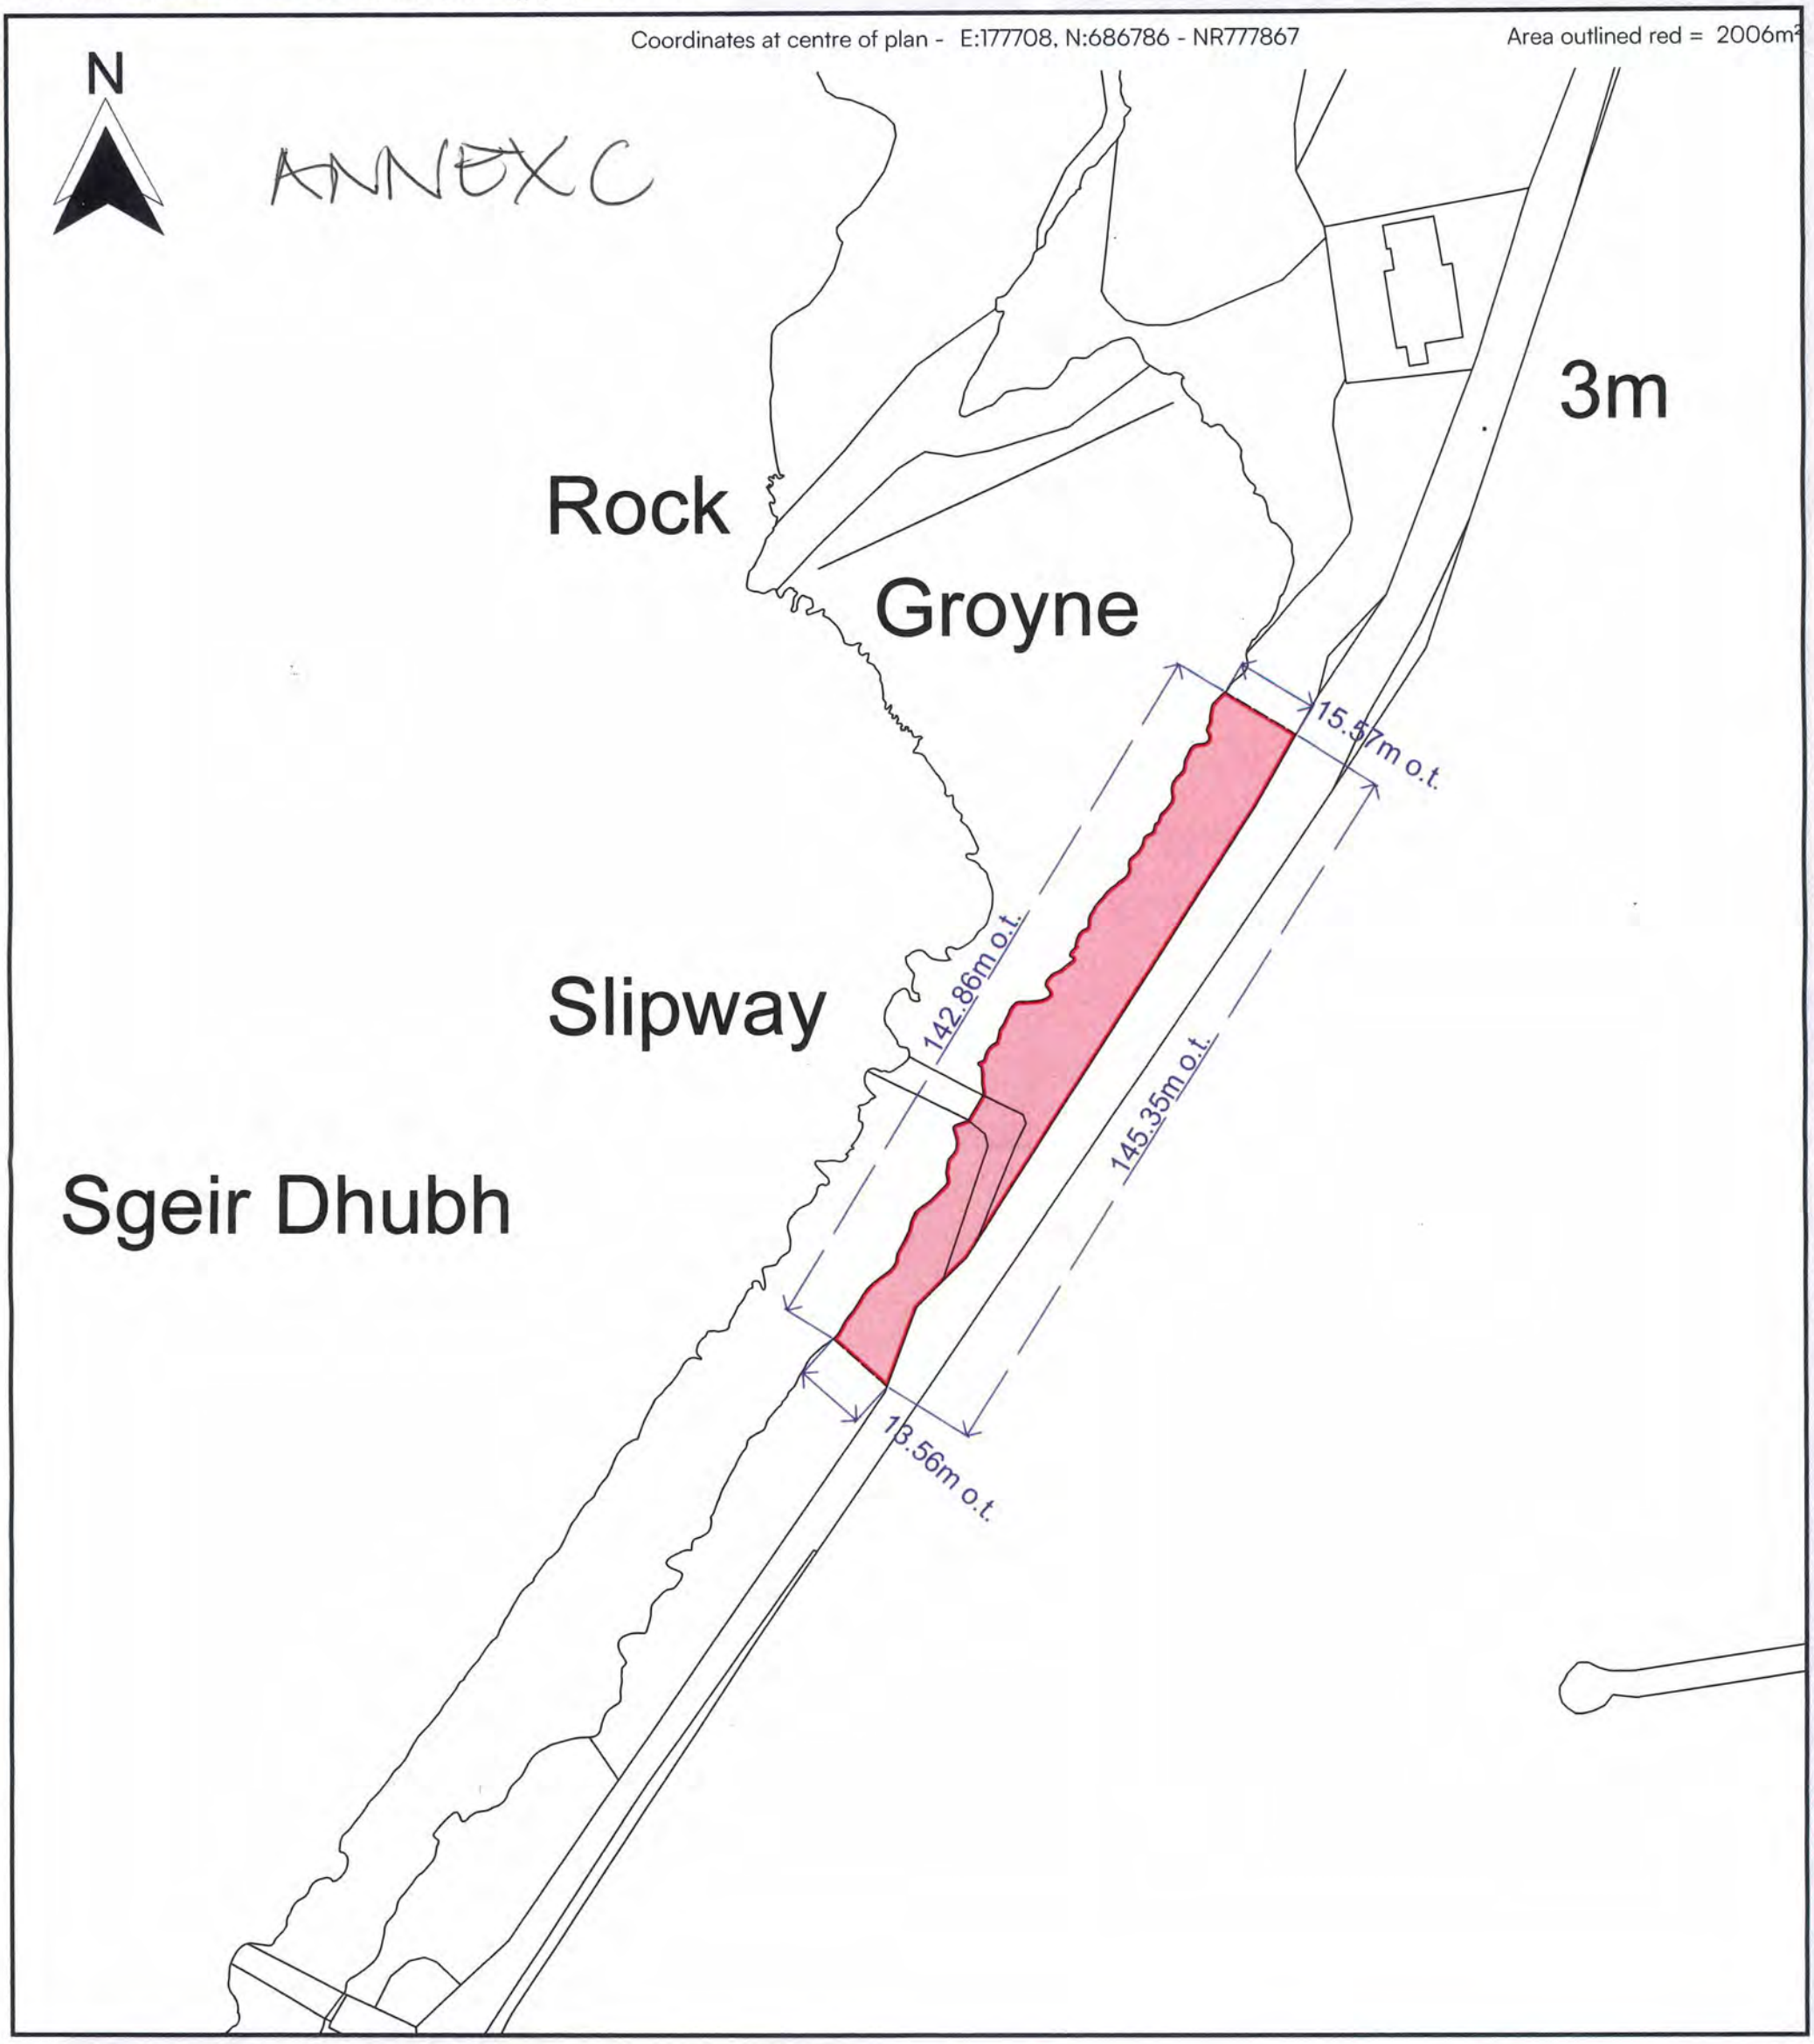

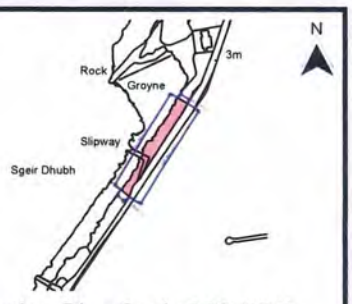

Location Plan Scale 1:10,000

Date issued: 23/09/26

Drawn by: PH CA

Our Ref: PP/26/01040 229088

Revision: A

Scale 1:1250 @ A3

0 25m 50m

Notes:

Ordance Survey (c) Crown Copyright. All rights reserved. Licence number 100060020

27 Canmore Street, DUNFERMLINE, KY12 7NU Tel: 01383 621262 architecture@dmhall.co.uk Regulated by the RICS